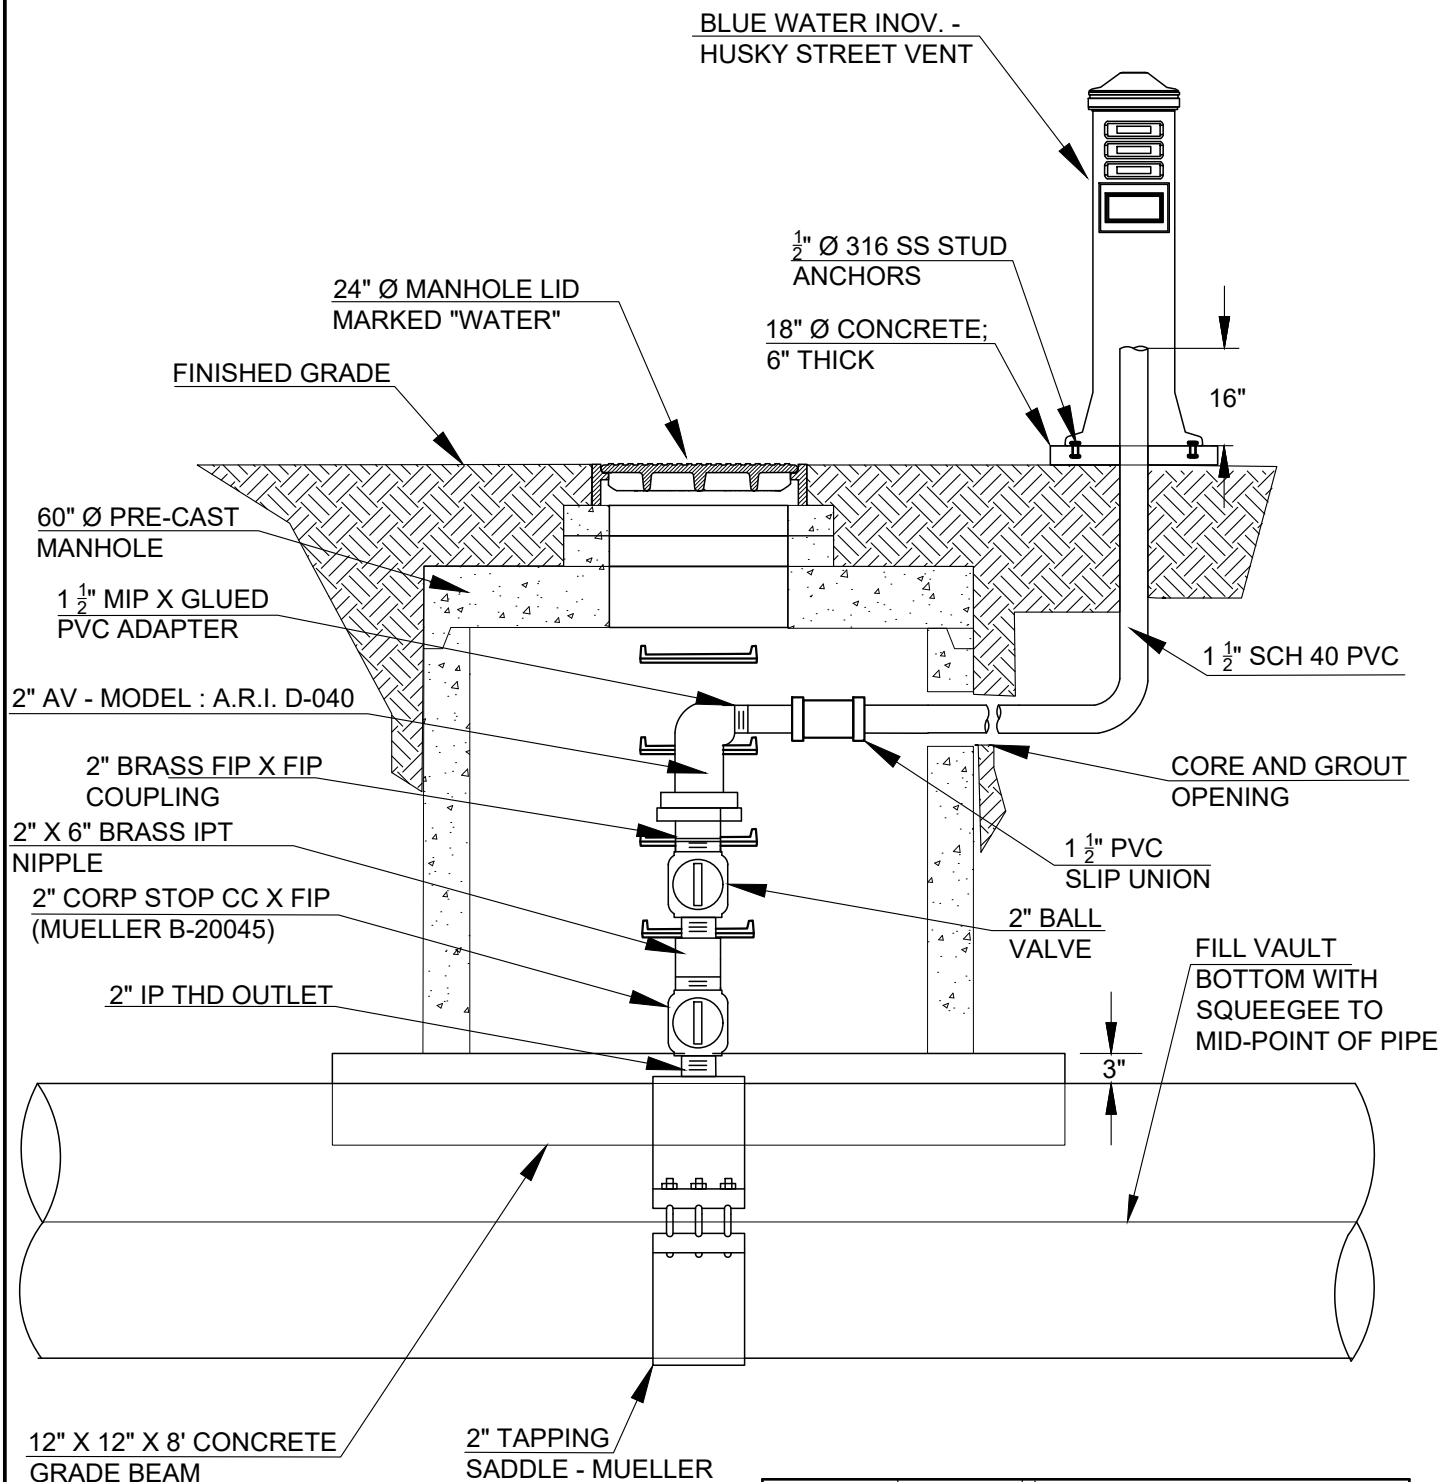

REV. DATE:	10/2024	AIR VALVE ASSEMBLY DETAIL
SCALE:	N.T.S.	

NTM NORTH TABLE MOUNTAIN WATER AND SANITATION DISTRICT

14806 WEST 52ND AVENUE GOLDEN, COLORADO 80403-1228

DWG. NO. W13