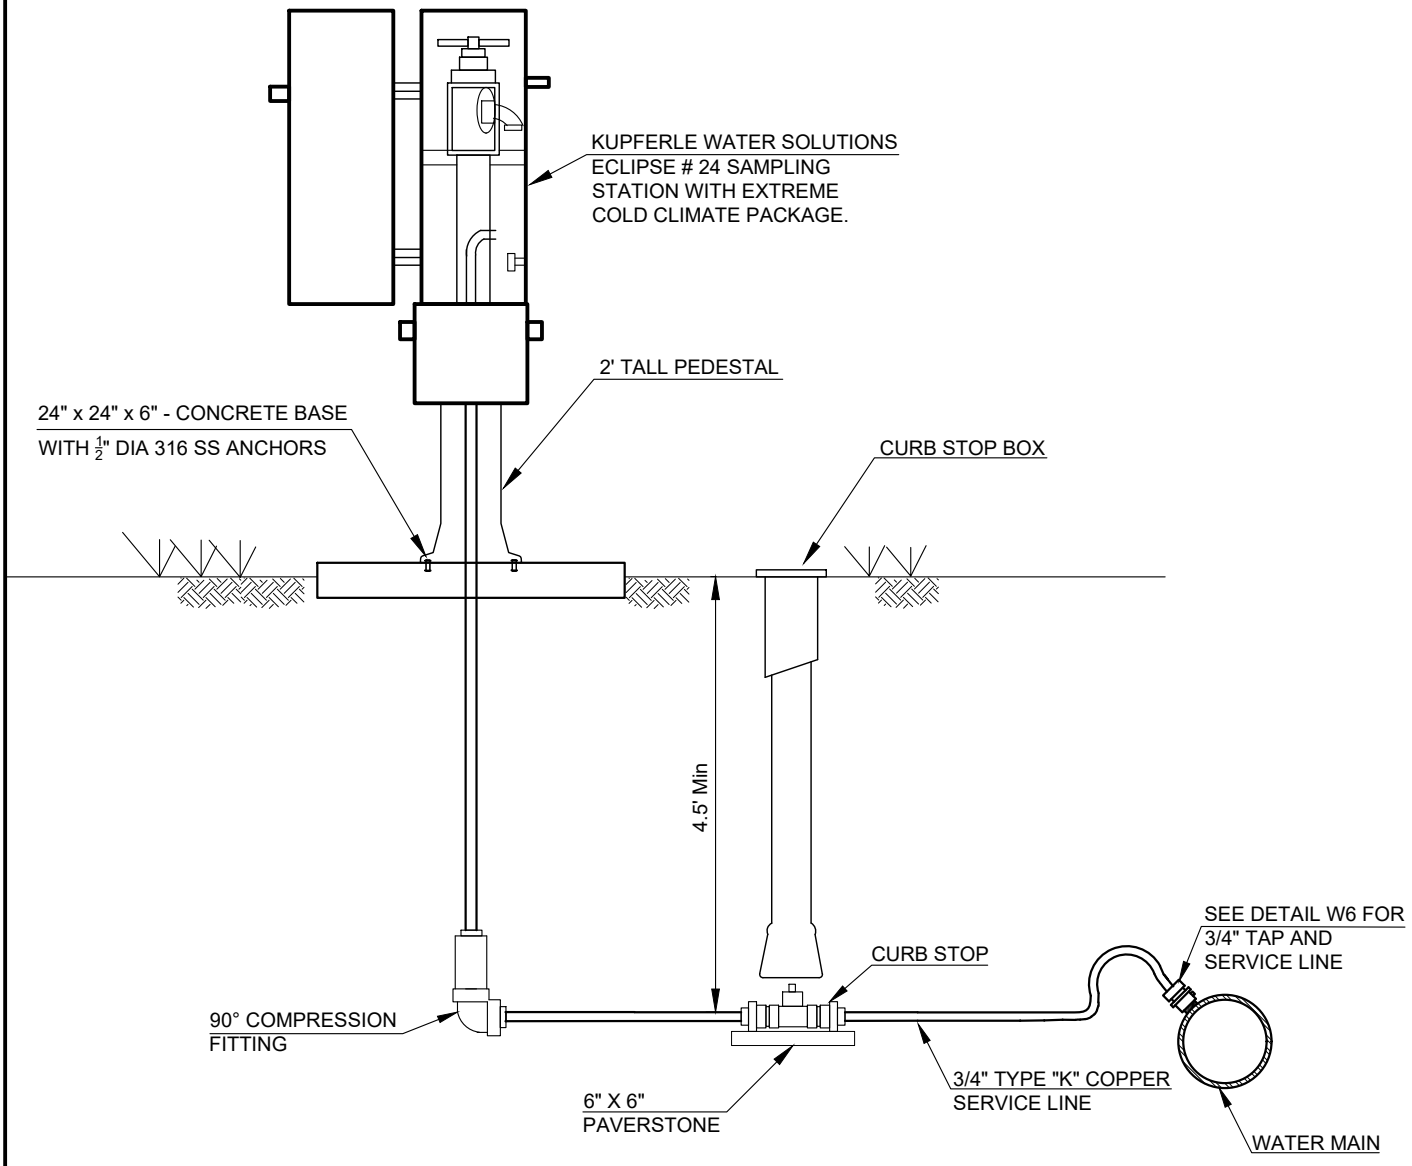

REV. DATE:	10/2025	SAMPLING STATION
SCALE:	N.T.S.	

NTM
NORTH TABLE MOUNTAIN WATER AND SANITATION DISTRICT
14806 WEST 52ND AVENUE GOLDEN, COLORADO 80403-1228

DWG. NO.
W7

P:\Engineering\Standard Drawings\Standard drawing.dwg, 10/20/2025 2:20:35 PM